Schematic Route 125 Development Concept ***Barrington, New Hampshire***

ROUTE 125 CORRIDOR

Dufresne-Henry

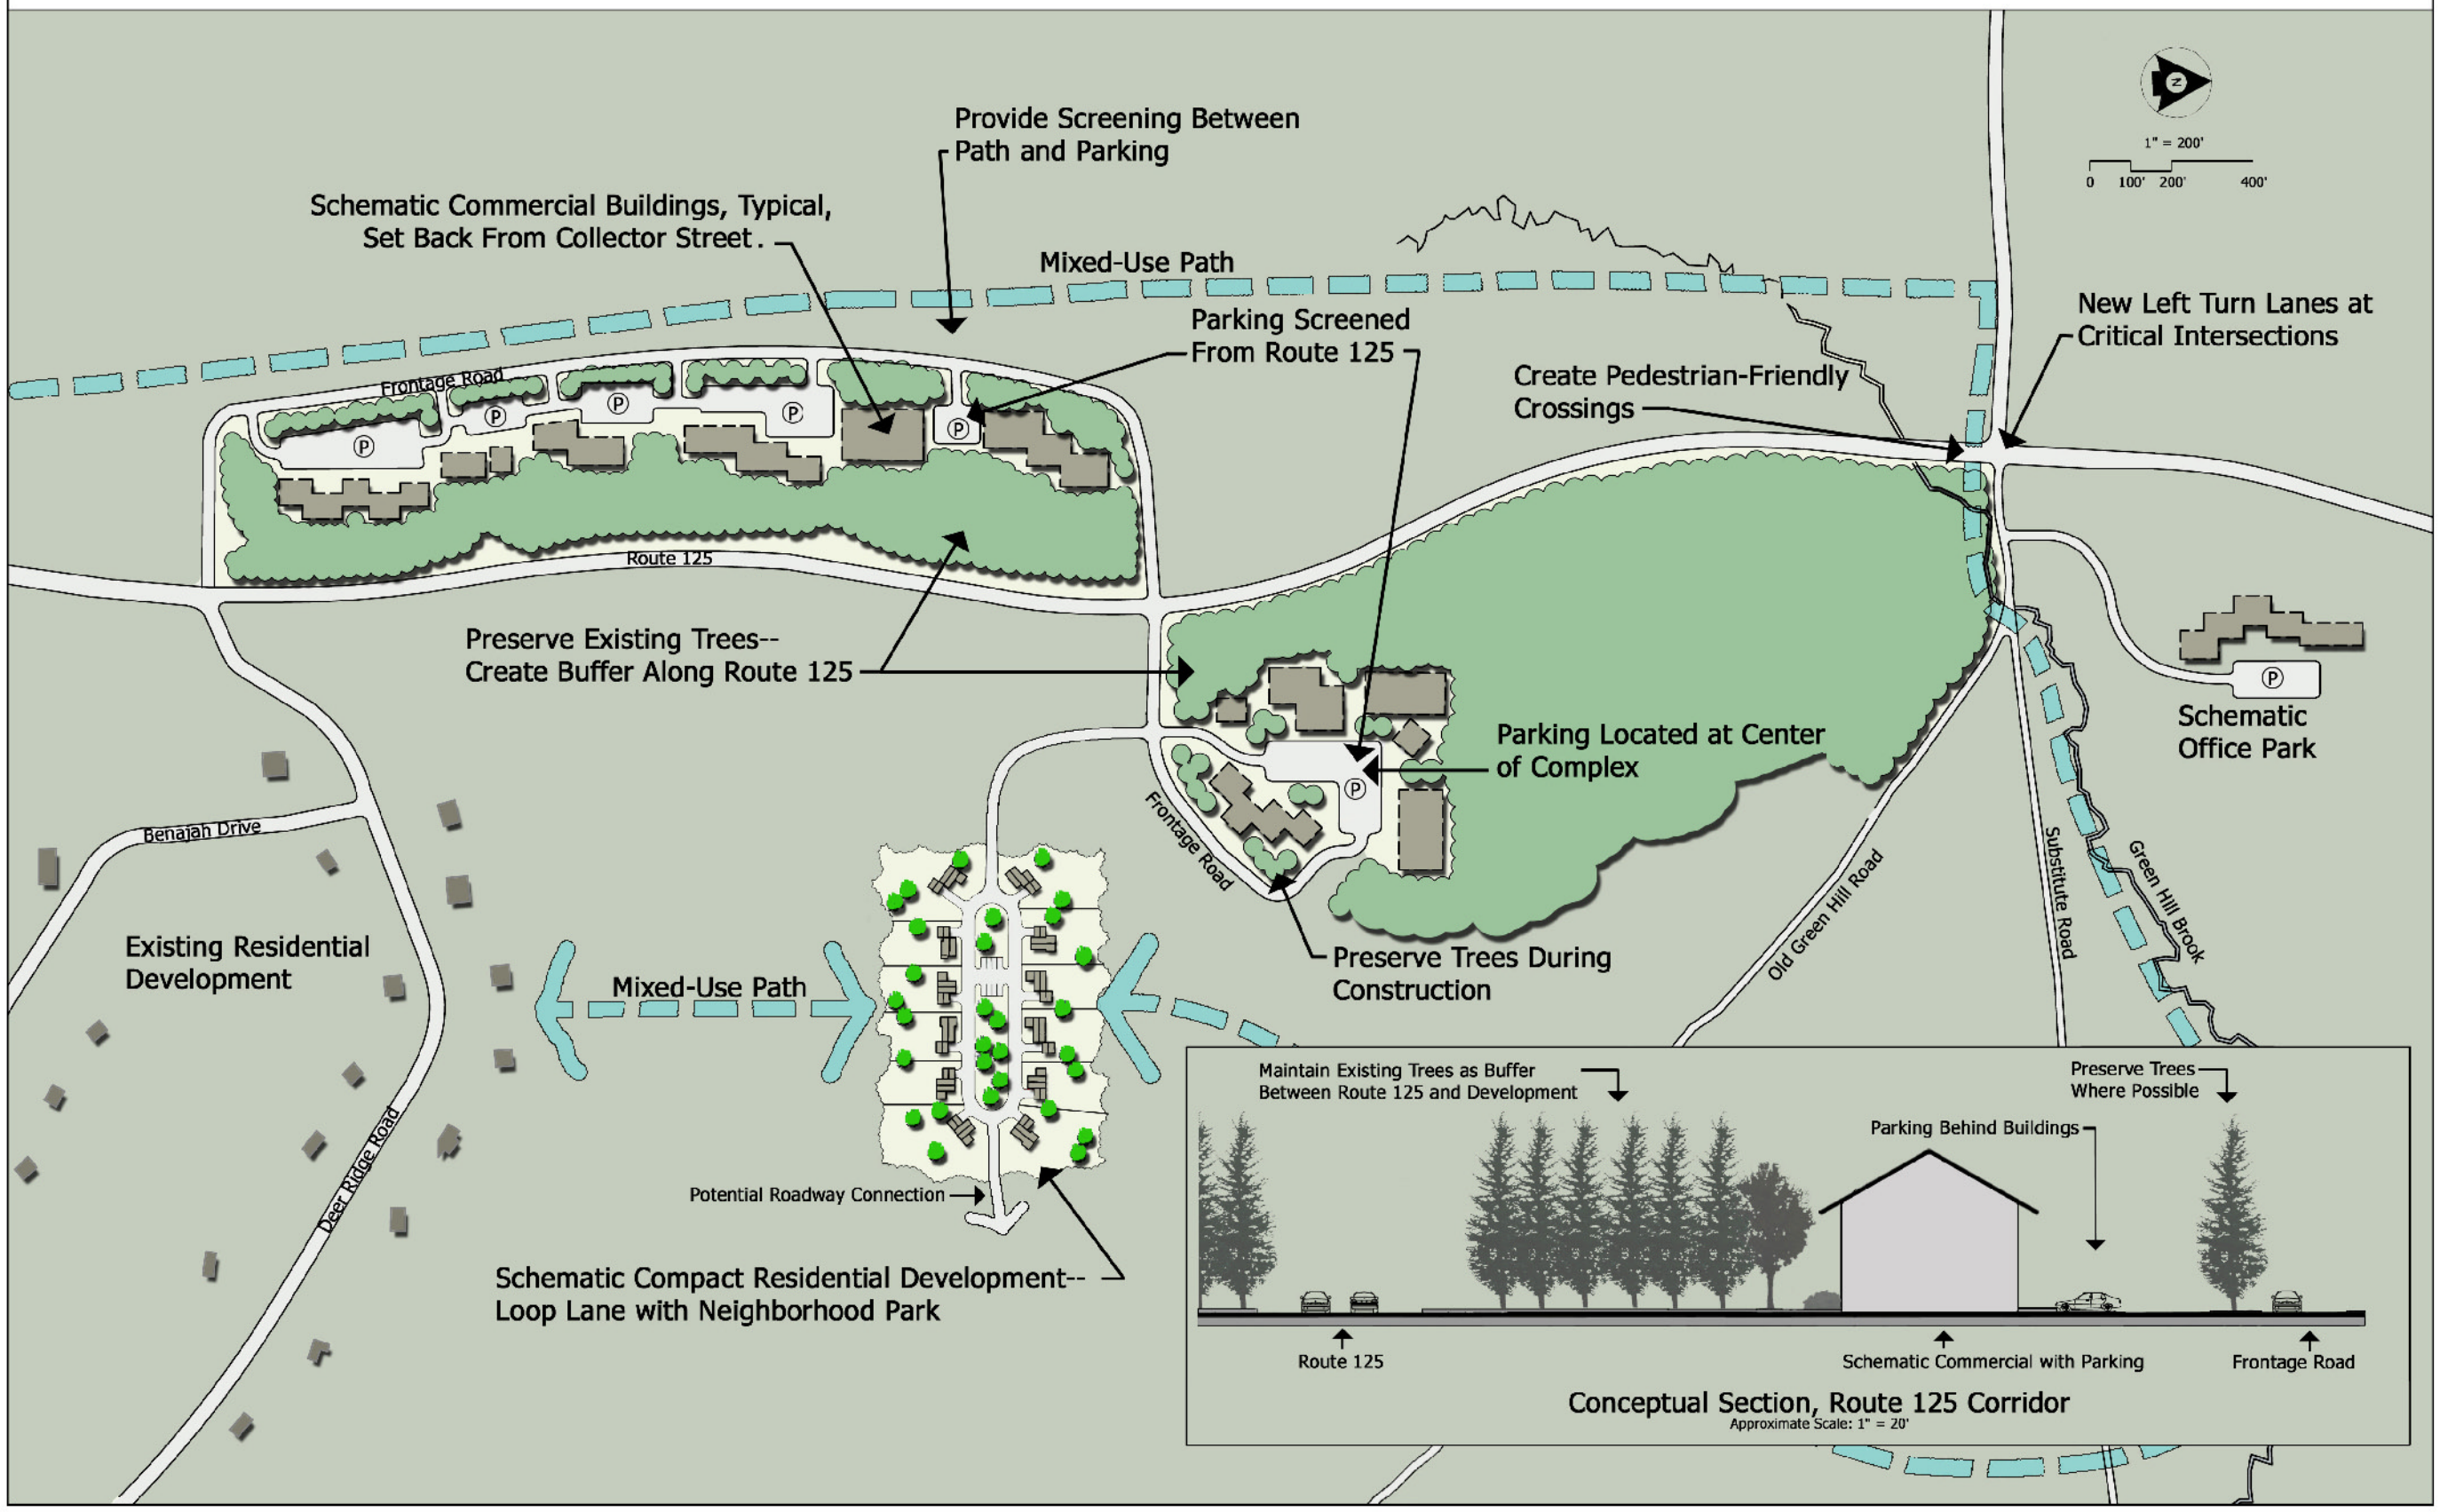

Figure 1-2