Drawing Name: P:\14proj\14-028\Drawing Files\14028C1 - JEFF CONCEPT #24.dwg
Tue, 02 Sep 2014 - 1:38pm

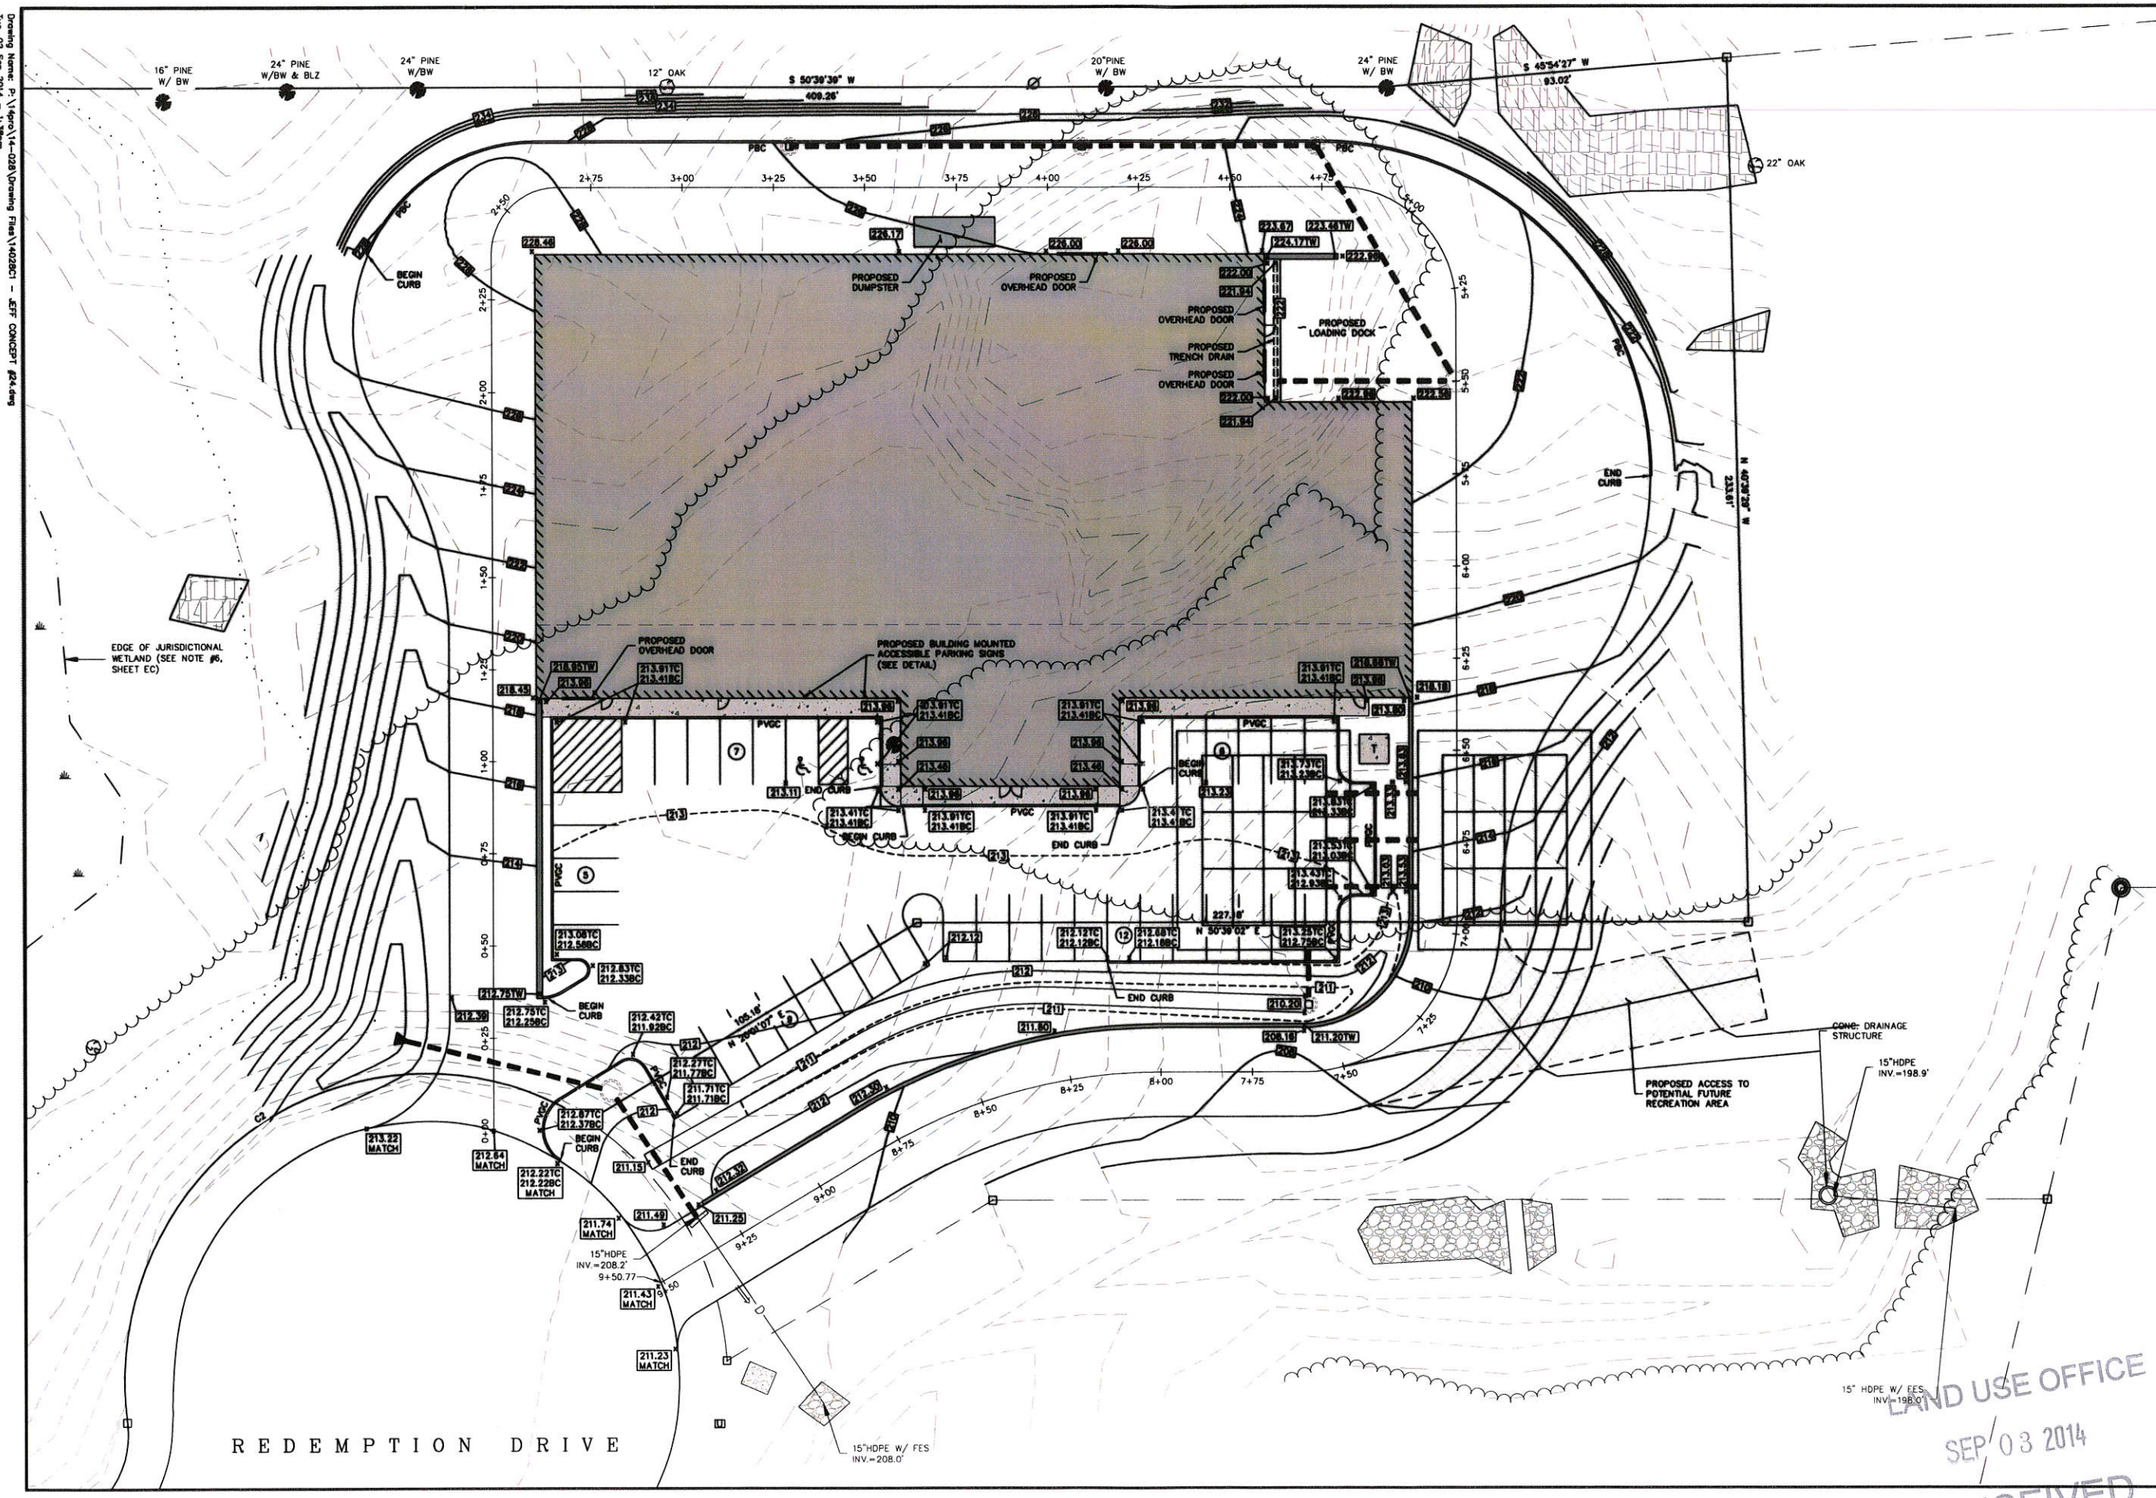

NO.	REVISIONS	DATE	INT.
0.	INITIAL SUBMISSION TO BARRINGTON PLANNING BOARD	9/02/14	JJG

SEAL

DATE: 8/20/14
SCALE: 1"=20'
DESIGNED BY: JJG/MJS
DRAWN BY: JJG
APPROVED BY: MJS
DWG FILE: 14028C1 - JEFF CONCEPT #24.dwg

SITE PLAN
prepared for
TURBOCAM
MAP 234, LOT 1.5
ROUTE 9 BARRINGTON, NH

MJS ENGINEERING, PC
CIVIL ENVIRONMENTAL CONSULTING ENGINEERING
5 Railroad St., P.O. Box 369
Newmarket, NH 03857
PHONE: (603) 659-4079, FAX: (603) 659-4827
E-MAIL: MJS@MJS-ENGINEERING.COM

JOB: 14-028

C1

LAND USE OFFICE
SEP 03 2014
RECEIVED